FilmL.A., Inc.
6255 W Sunset Blvd, 12th Floor
Hollywood, CA 90028
t: (213)977-8600 - f: (213)977-8601
www.filmla.com

## Summary Information

**Permit No:** F00153076-B **Type of Permit:** FILMING **Release Date:** 06/25/2019

**Production Company** PACIFIC 2.1 ENTERTAINMENT GROUP INC

**Insured Company Name** PACIFIC 2.1 ENTERTAINMENT GROUP INC

Contact Phone No. 1 818-255-7351
Contact Phone No. 2 818-255-7357
Fax 818-288-7383
Address 25135 ANZA DRIVE, STAGE 1
SANTA CLARITA, California 91355

**Production Title** RATCHED

**Type of Production** TV Drama

**Producer** Eric Kovtun

**Director** Nelson Cragg

**1st AD** Michelle Labrucherie

**Production Manager** Chris Hayden

**FilmL.A. Coordinator** Cody Penwell

**Location Manager** Adam Robinson
Primary Phone Mobile - 818-458-3720
Secondary Phone

**Location Assistant** tbd tbd
Primary Phone Mobile - 555-555-5555
Secondary Phone

## Fees

| | | | |
|---|---|---|---|
| Notification Charge | $170.00 | **Total Permit Fee** | $279.00 |
| FILMLA NON-REFUNDABLE FILM PERMIT RIDER FEE | $109.00 | **Number of Locations** | 1 |

NOT A PERMIT

FilmL.A., Inc.
6255 W Sunset Blvd, 12th Floor
Hollywood, CA 90028
t: (213)977-8600 - f: (213)977-8601
www.filmla.com

## Summary Information — Location



| | | | |
|---|---|---|---|
| **Permit Number** | F00153076-B | **Location Manager** | Adam Robinson |
| **Production Company** | PACIFIC 2.1 ENTERTAINMENT GROU... | Primary Phone | Mobile - 818-458-3720 |
| **Insured Company** | PACIFIC 2.1 ENTERTAINMENT GROU... | Secondary Phone | |
| **Production Title** | RATCHED | | |

**Location Address** 17300 Pacific Coast Hwy, Los Angeles, CA, 90272

**Location Name** GLADSTONES

**Location Type** Restaurant

**Location Description** GLADSTONES RESTAURANT

**Prep Dates** 6/25/2019 - 6/25/2019 07:00 - 22:00 1 day

**Film Dates** 6/26/2019 - 6/27/2019 07:00 - 04:00 1 day

**Strike Dates** 6/27/2019 - 6/27/2019 07:00 - 22:00

**Open or Closed to the Public** Closed

**Generic Conditions**

*Certain service and personnel fees required by jurisdictional agencies are not collected by FilmL.A. Any such fees must be paid directly to the appropriate agency, and a separate invoice will be provided to the permittee.
*LA CITY AND/OR LA COUNTY FIRE CHECKLIST ATTACHED TO FINAL PERMIT. THE PERMITTEE IS RESPONSIBLE FOR COMPLETING CHECKLIST PRIOR TO FILMING ACTIVITY AT THIS LOCATION. NON COMPLIANCE MAY RESULT IN ASSIGNMENT OF A FIRE OFFICER.
All vehicles must be parked on private property
Community Survey Required
Must comply with attached Beaches and Harbors Conditions
Must Maintain 5' Clearance on Sidewalks/Walkways
Must maintain local/emergency access
No cast or crew parking on area streets
No interference with merchant activity.
No interference with vehicular or pedestrian traffic

**Please see attached documents**

Will Rogers Lot 5.pdf
WR3.jpg
U28639.pdf

**Equipment on Location**

| Type | Quantity |
|---|---|
| 5 or 10 ton trucks | 8 |
| Cast/Crew vehicles | 100 |

**Personnel on Location**

| Type | Quantity |
|---|---|
| Cast | 10 |
| Crew | 80 |

NOT A PERMIT

FilmL.A., Inc.
6255 W Sunset Blvd, 12th Floor
Hollywood, CA 90028
t: (213)977-8600 - f: (213)977-8601
www.filmla.com

## Summary Information — Location



| | | | |
|---|---|---|---|
| **Permit Number** | F00153076-B | **Location Manager** | Adam Robinson |
| **Production Company** | PACIFIC 2.1 ENTERTAINMENT GROU... | Primary Phone | Mobile - 818-458-3720 |
| **Insured Company** | PACIFIC 2.1 ENTERTAINMENT GROU... | Secondary Phone | |
| **Production Title** | RATCHED | | |

| | | | |
|---|---|---|---|
| Cube Trucks | 4 | Extras | 40 |
| Generator | 3 | Spot Check | 1 |
| Honey Wagons | 1 | | |
| Portable restrooms | 2 | | |
| Semi Trucks | 3 | | |
| Stakebed Trucks | 7 | | |
| Trailers | 8 | | |
| Vans | 7 | | |

**Filming Activities** Atmospheric Smoke Effects; Interior Dialogue; talent smoking; Putting fire alarm in test mode;

**Special Effects:** F/X Permit # U28639

| Type | No. Times Per Day | No. Takes Per Take |
|---|---|---|
| Talent smoking | 6 - 10 | 6 - 10 |
| Candles | 15 - 20 | 15 - 20 |

Description of F/X Scene: ACTORS SMOKING CIGARETTES AND CANDLES FOIR BACKGROUND SETTING

- (2) PACKS OF HERBAL CIGARETTES
- (10) CANDLES

*SPOT CHECK FOR FX

**Jurisdiction** **Political:** Los Angeles City - Council District 11 **Police:** Los Angeles Police Department **Fire:** Los Angeles City

**Thomas Guide** **Page:** 630 **Grid:** G6

**Location Notes** If companies are using LA County-owned parking lots:
No parking, blocking or staging in handicap spaces, meters, electric charging stations or Pay and Display machines
All production companies must contact parking management prior to film date and make arrangements for parking, payments and staffing (see parking lot guidelines attached). All production vehicles must display a parking receipt on dashboard of vehicles and must only enter lots during approved/authorized dates and times. Failure to display parking receipts on dashboard of vehicle or unauthorized entry will result in a parking citation.

NOT A PERMIT

FilmL.A., Inc.
6255 W Sunset Blvd, 12th Floor
Hollywood, CA 90028
t: (213)977-8600 - f: (213)977-8601
www.filmla.com

## Summary Information — Location



| | | | |
|---|---|---|---|
| **Permit Number** | F00153076-B | **Location Manager** | Adam Robinson |
| **Production Company** | PACIFIC 2.1 ENTERTAINMENT GROU... | Primary Phone | Mobile - 818-458-3720 |
| **Insured Company** | PACIFIC 2.1 ENTERTAINMENT GROU... | Secondary Phone | |
| **Production Title** | RATCHED | | |

**Approvals**

| | |
|---|---|
| LOS ANGELES CITY POLICE DEPARTMENT | Vincent Aguirre |
| LOS ANGELES COUNTY DEPARTMENT OF BEACHES & HARBORS | Marisol Camey |
| LOS ANGELES COUNTY PUBLIC WORKS - FINAL APPROVERS | Linda Ayers |

**Coordinator Note** *PRODUCTION IS RESPONSIBLE FOR OBTAINING ALL NECESSARY PERMITS FOR ACTIVITY ON THE PACIFIC COAST HIGHWAY (PCH).
*INTERMITTENT TRAFFIC CONTROL (ITC) ON PERMIT #F00153076 IS FOR LOS ANGELES CITY STREETS ONLY.

**Coordinator Note** *ALL VEHICLES MUST BE CONTAINED TO PRIVATE PROPERTY.
*ABSOLUTELY NO PARKING OF ANY VEHICLES NOR EQUIPMENT ON CITY STREETS.

**Coordinator Note** PRODUCTION MUST MINIMIZE EXTERIOR NOISE AFTER 10PM.

**Coordinator Note** RIDER B RELEASES LOCATION

**Coordinator Note** *NOT PERMITTED FOR EXTERIOR FILMING ACTIVITIES.
*NOT PERMITTED FOR OCEAN WATER OR SAND ACTIVITIES ON COUNTY BEACH.
*MUST NOT BLOCK EMERGENCY ACCESS ROUTES IN LOT #5.
*MUST PARK WITHIN MARKED PARKING STALLS AND DISPLAY ALL PAID PARKING RECEIPTS TO AVOID CITATIONS.
*MUST PROVIDE PRODUCTION STAFFING WHEN SHUTTLING CAST AND CREW THRU LOT #5 IN ADDITION TO HAVE MODERN PARKING STAFFING LOT #5.
*NOT PERMITTED TO HAVE VEHICLE ALARM SOUND SYSTEM IN USE AFTER MIDNIGHT IN LOT #5.
*LIGHT FIXTURE USED FOR PRODUCTION MUST ONLY ILLUMINATE THE INTERIOR OF RESTAURANT.

**Parking**

| | | | |
|---|---|---|---|
| **Base Camp** Location Type : Other Location | WILL ROGERS BEACH 17700 Pacific Coast Highway, Los Angeles, CA, 90272 | **Crew Parking** Location Type : Other Location | Will Rogers Beach 15500 Pacific Coast Highway , Los Angeles, CA, 90272 |

**Parking Notes**
Generator parked in 10 spaces adjacent to restaurant in Will Rogers Lot 5, 0700 on 6/25 - 2200 on 6/27

NOT A PERMIT

FilmL.A., Inc.
6255 W Sunset Blvd, 12th Floor
Hollywood, CA 90028
t: (213)977-8600 - f: (213)977-8601
www.filmla.com

## Summary Information

## Location



| | | | |
|---|---|---|---|
| **Permit Number** | F00153076-B | **Location Manager** | Adam Robinson |
| **Production Company** | PACIFIC 2.1 ENTERTAINMENT GROU... | Primary Phone | Mobile - 818-458-3720 |
| **Insured Company** | PACIFIC 2.1 ENTERTAINMENT GROU... | Secondary Phone | |
| **Production Title** | RATCHED | | |

*ALL VEHICLES MUST BE CONTAINED TO PRIVATE PROPERTY.
*ABSOLUTELY NO PARKING OF ANY VEHICLES NOR EQUIPMENT ON CITY STREETS.

Tuesday, 6/25/19
10 spaces in WR5 ~ 0700 - 1900

Wednesday, 6/26/19
10 spaces in WR5 0700-0400
140 spaces in WR3 1100-0400 ~ WE WILL HAVE A GUARD CONE OFF THE SPACES AT 0700

Thursday, 6/27/19
10 spaces in WR5 ~ 0400 - 1900

NOT A PERMIT

# WILL ROGERS STATE BEACH
# PARKING LOT #5 - CASTLE ROCK

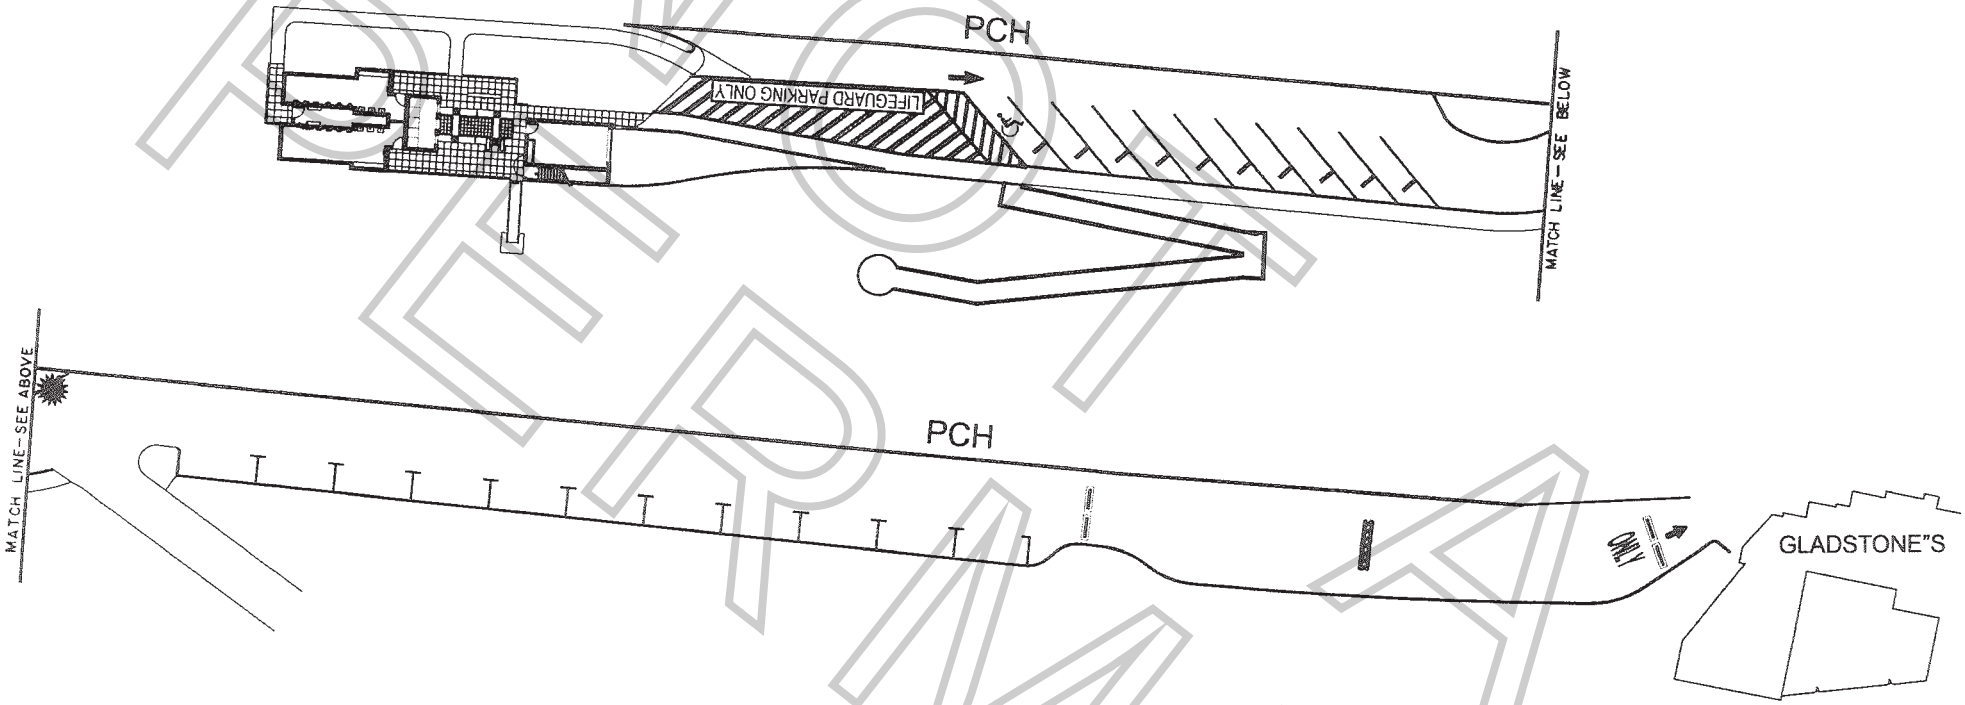


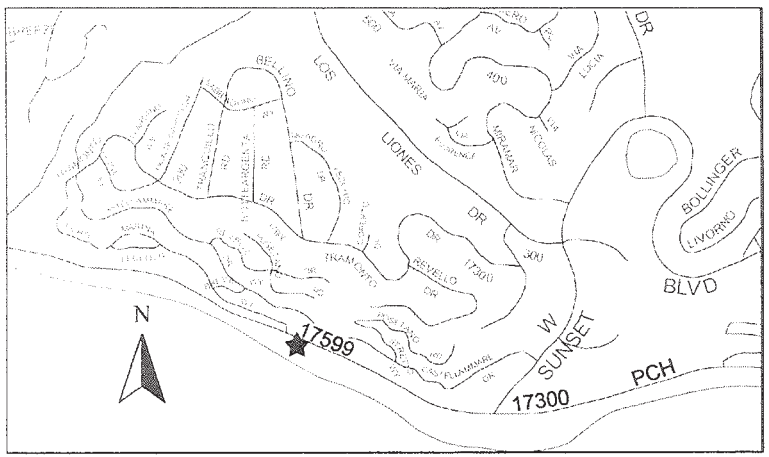


Map not to scale.

| Pay and Display Machine | |
|---|---|
| REGULAR SPACES | |
| DISABLED | |
| TOTAL | |

This map was produced in whole or in part from THOMAS BROS MAPS(r) digital database files and reproduced with permission granted by THOMAS BROS MAPS(r). All rights reserved.

L.A. COUNTY DEPARTMENT OF BEACHES AND HARBORS Revised 5 / 2012 by LS

NOT A PERMIT

Permit #P0018306-B

F-315-U

**LOS ANGELES FIRE DEPARTMENT**

Permit #F00153076-B

Permit No: 28639

Date Issue 6/24/2019

SPECIAL PERMIT TO USE SPECIAL EFFECTS

State Lic No 3409.06

| | | | | | |
|---|---|---|---|---|---|
| Name: | ANTE DUGANDZIC | Address: | 33624 STEELE ST. | Phone: | (818) 355-0926 |
| Company: | | City: | AGUA DULCE | Mobile: | |
| Email: | antefx@att.net | State: | CA Zip: 91390 | Fax: | |

2nd Operator: 3522.08 ALAJARIN, ERIC RICHARD

Production Title: RATCHED S1 Production Company: PACIFIC 2.1 ENTERTAINMENT

Location: 17300 PCH

**PERMISSION IS HEREBY GRANTED TO SIMULATE:**

ACTORS SMOKING CIGARETTES AND CANDLES FOR BACKGROUND SETTING

**USING THE FOLLOWING SPECIAL EFFECTS MATERIAL:**

2- PACKS OF HERBAL CIGARETTES AND 10-CANDLES

**UNDER THE FOLLOWING CONDITIONS:**

UNDER THE DIRECT SUPERVISION OF ANTE DUGANDZIC, 3409.06 AND SPOT CHECK FOR EFFECTS ONLY FP# 153076

**ADDITIONAL TERMS AND CONDITIONS**

992.6 HSC RESPONSIBILITY. The Company representative shall provide to the authority having jurisdiction the name and license number of the special effects operator who shall have the authority, responsibility and be in charge of handling all Special Effects Material. The company representative shall also allocate sufficient time to the Special Effects Pyrotechnic Operator to prepare for the transportation, parking, storing, securing daily, discharging, disposing of, or otherwise handling of fireworks, pyrotechnic devices, or materials in a sane manner. Upon completion of firing, no unauthorized person shall be permitted access to the firing area until the licensed pyrotechnic operator has determined the area to be safe and secure.

NOTICE: The permittee and production company shall be advised that this permit in no way removes or modifies their responsibility to comply with any other applicable laws or ordinances, including those relating to excessive noise.

57.105.8 THE CHIEF SHALL HAVE THE POWER TO REVOKE OR SUSPEND ANY SPECIAL PERMIT UPON VIOLATION OF THE TERMS AND CONDITIONS IN ACCORDANCE WITH PROVISIONS OF SECTION 57.105.5 OF THE LOS ANGELES MUNICIPAL CODE.

SUBJECT TO FIELD INSPECTION NO DEVIATION WITHOUT WRITTEN PERMISSION

TEMPORARY FROM

**6/26/2019** TO

Fire Chief
By: OWENS
Phone: 213 978-3670

NOT A PERMIT